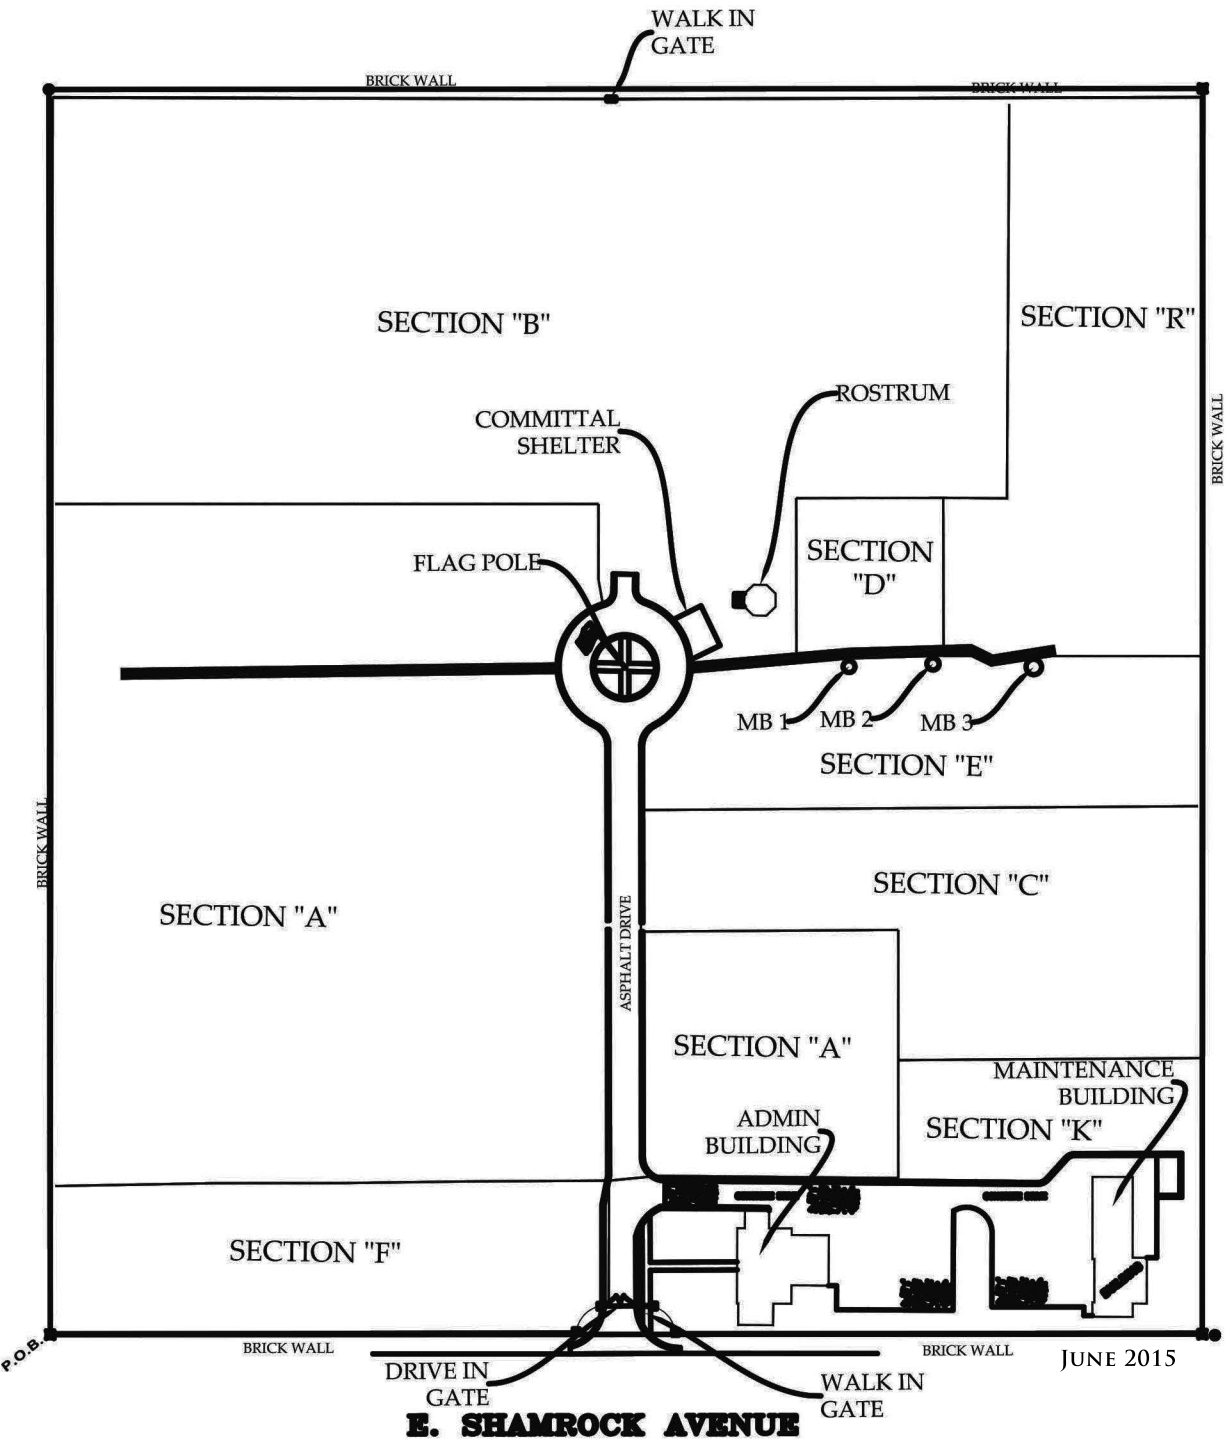
WALK IN GATE
BRICK WALL
BRICK WALL
SECTION "B"
SECTION "R"
ROSTRUM
COMMITTAL SHELTER
BRICK WALL
FLAG POLE
SECTION "D"
MB 1
MB 2
MB 3
SECTION "E"
BRICK WALL
SECTION "C"
SECTION "A"
ASPHALT DRIVE
SECTION "A"
MAINTENANCE BUILDING
ADMIN BUILDING
SECTION "K"
SECTION "F"
P.O.B.
BRICK WALL
BRICK WALL
DRIVE IN GATE
WALK IN GATE
E. SHAMROCK AVENUE

JUNE 2015