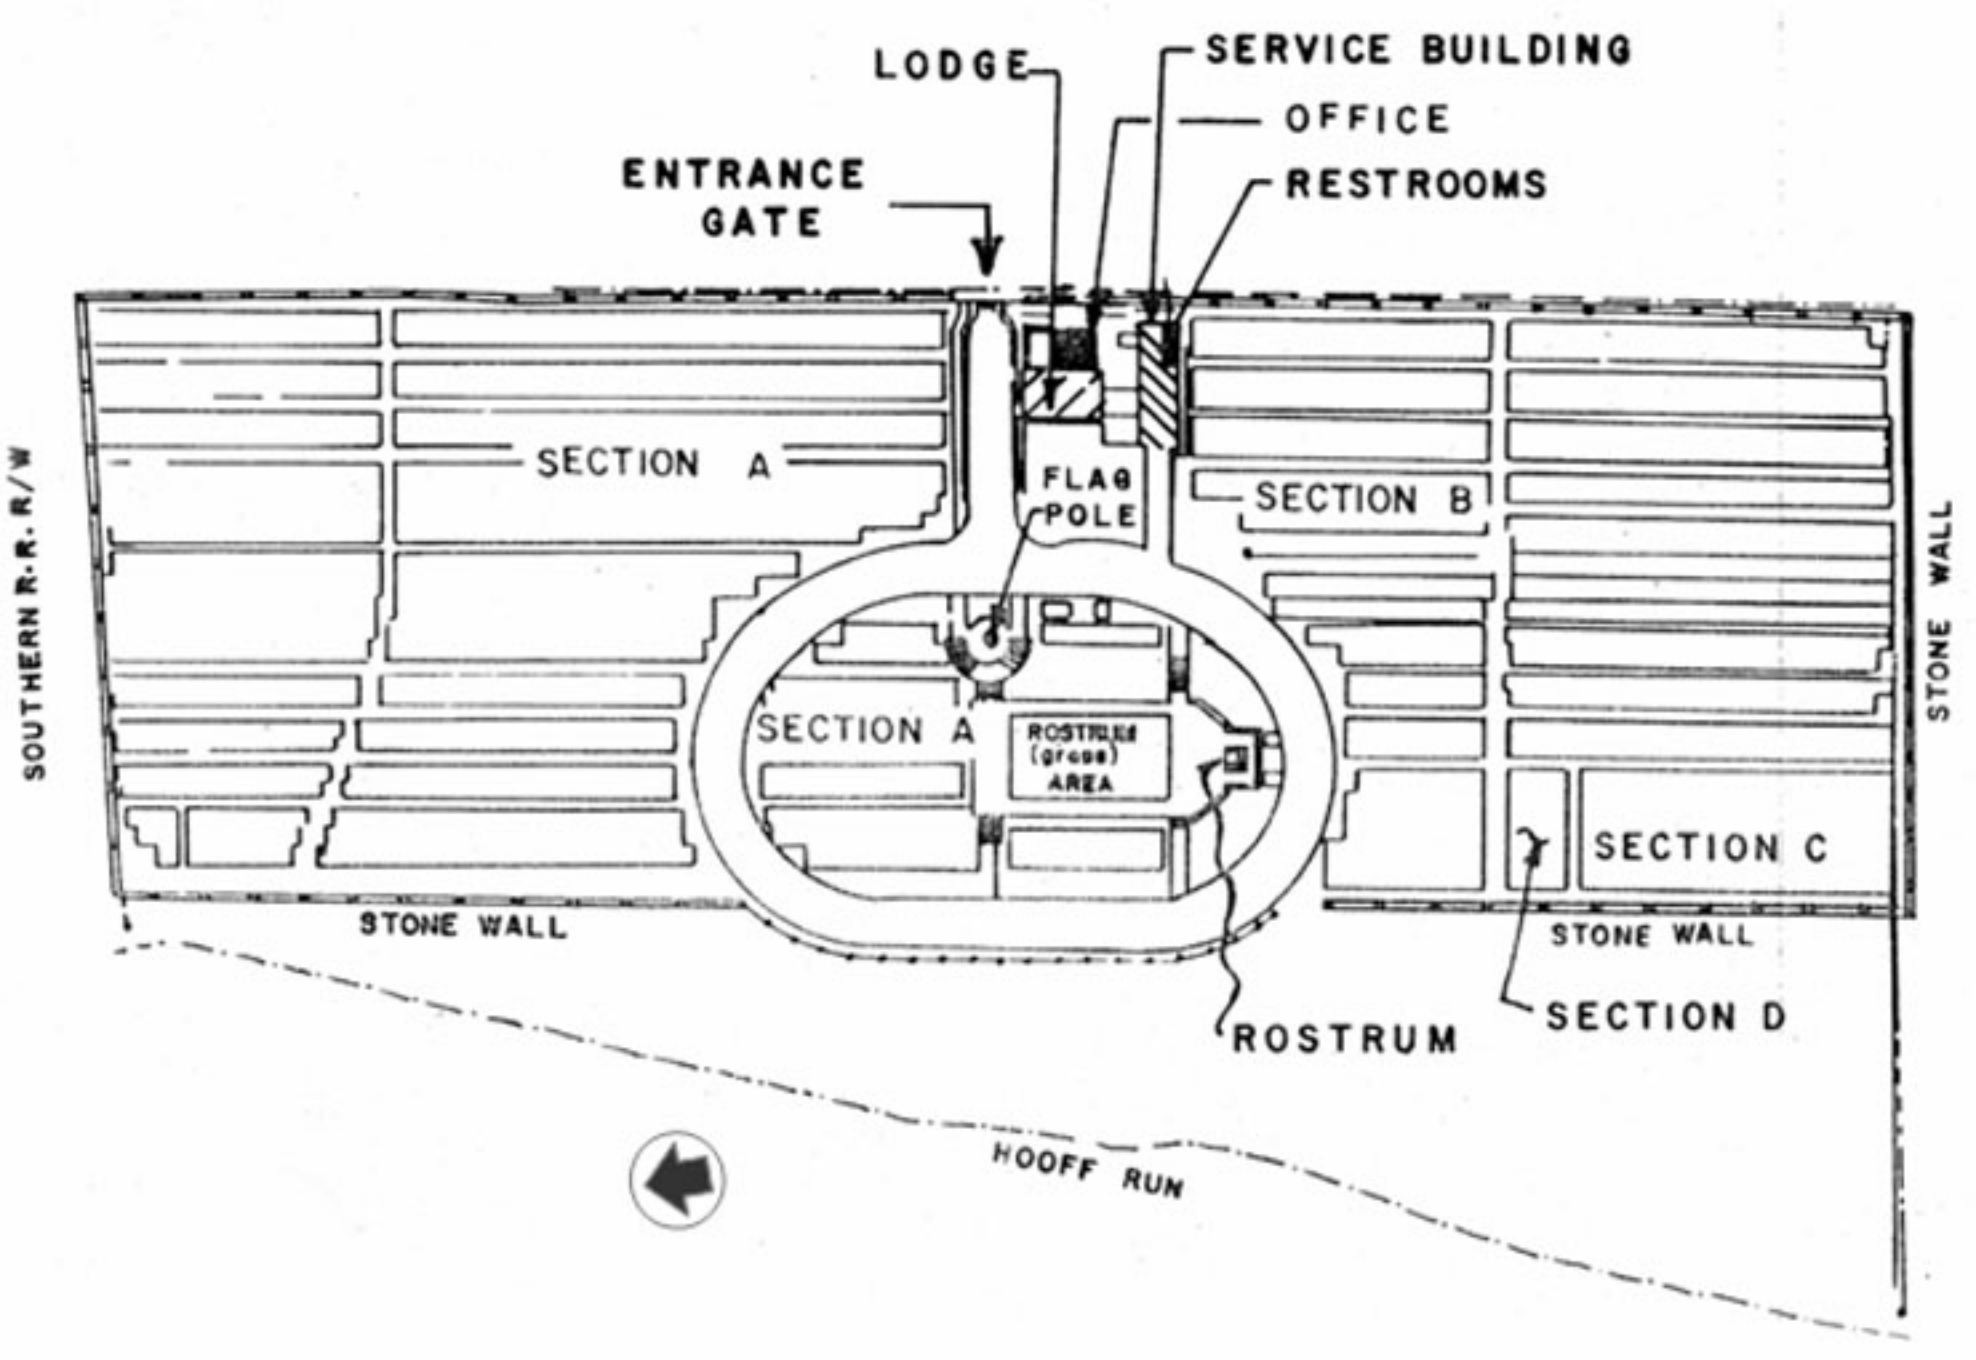
LODGE
SERVICE BUILDING
OFFICE
RESTROOMS
ENTRANCE GATE
SOUTHERN R.R. R/W
SECTION A
FLAG POLE
SECTION B
STONE WALL
SECTION A
ROSTRUM (grass) AREA
SECTION C
STONE WALL
STONE WALL
SECTION D
ROSTRUM
HOOFF RUN